


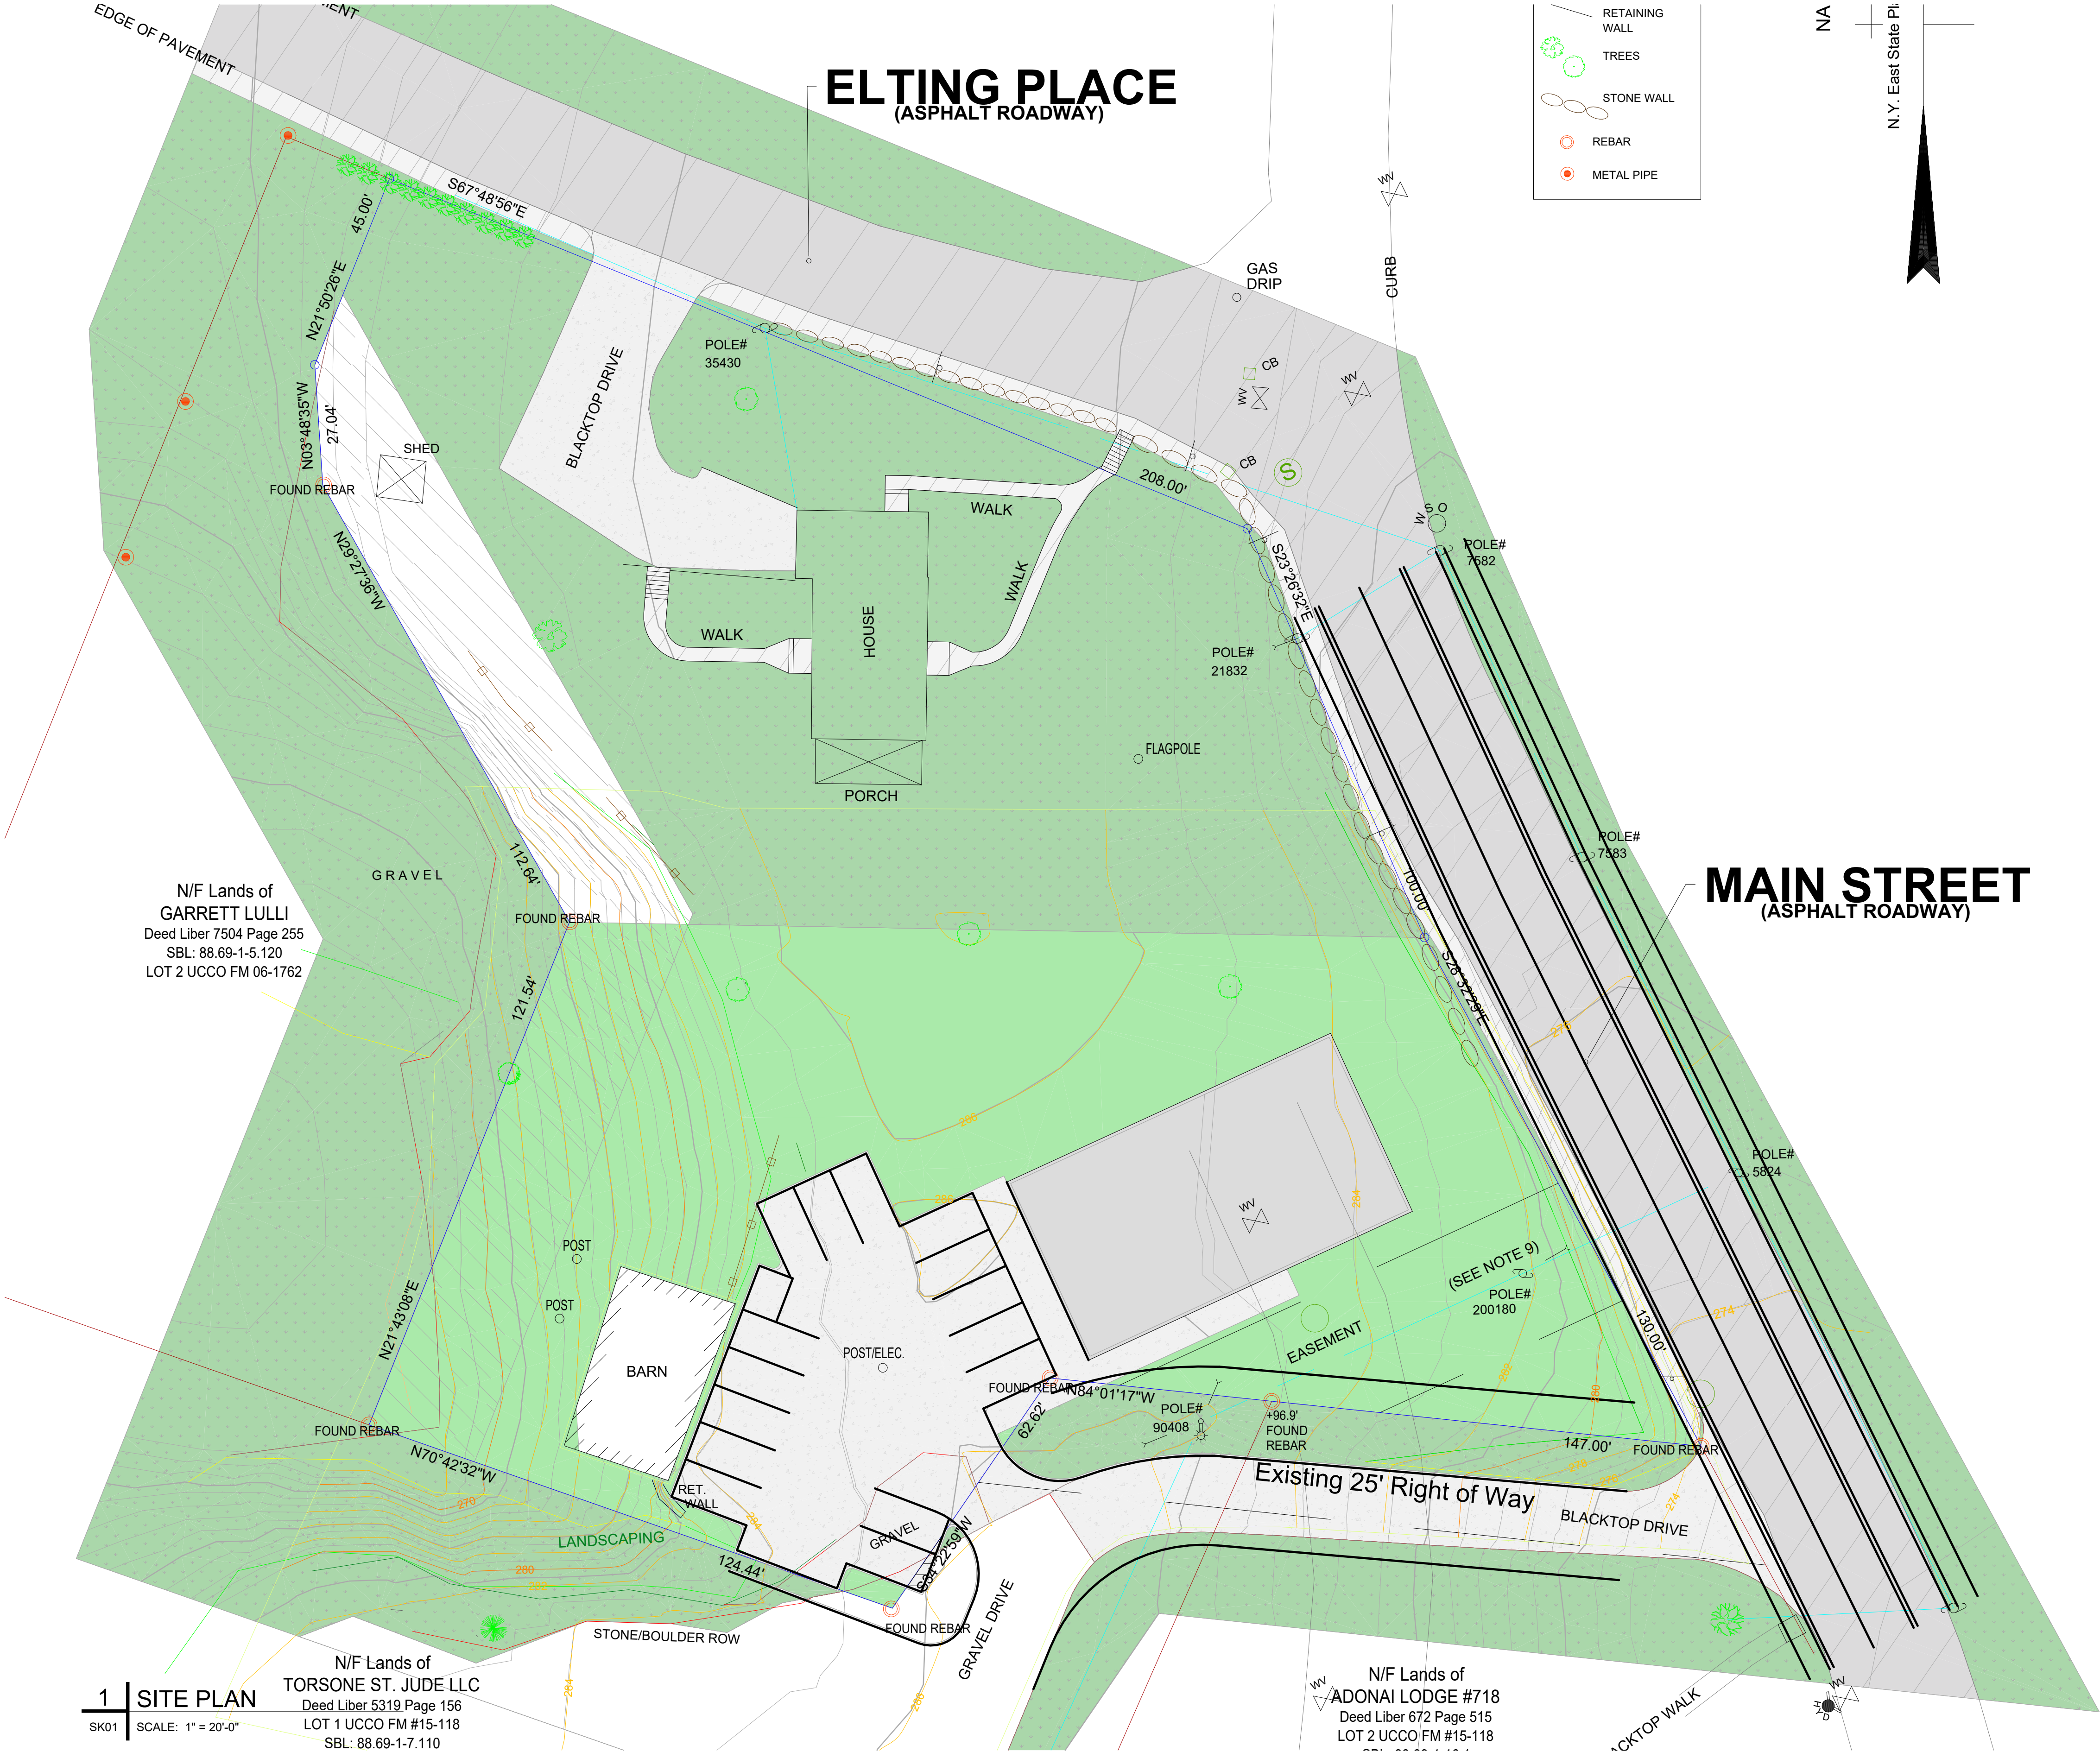


1 SITE PLAN
SK01

SCALE: 1" = 20'-0"

N/F Lands of
TORSONE ST. JUDE LLC
Deed Liber 5319 Page 156
LOT 1 UCCO FM #15-118
SBL: 88.69-1-7.110

N/F Lands of
ADONAI LODGE #718
Deed Liber 672 Page 515
LOT 2 UCCO FM #15-118
SBL: 88.69-1-7.110

CONCEPTUAL SKETCH

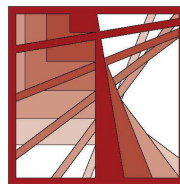

29 Main St.
Highland, NY. 12528
p: 845-834-2032
www.williamsrecraft.com

Consultants:

Civil:

Civil Engineer

Address

Contact

MEP:

MEP Engineer

Address

Contact

Structural Engineer

Structural:

Address

Contact

Professional Seal:

Owner:

MARK ELIA

Project Address

Additions and Renovations to:

GPA'S BIKESHOP

MAIN STREET
HIGHLAND, NY

ISSUED FOR:

NO.	DESCRIPTION	DATE

DATE:

7/28/26

Drawing Title:

SITE PLAN

Drawing Number:

SK01