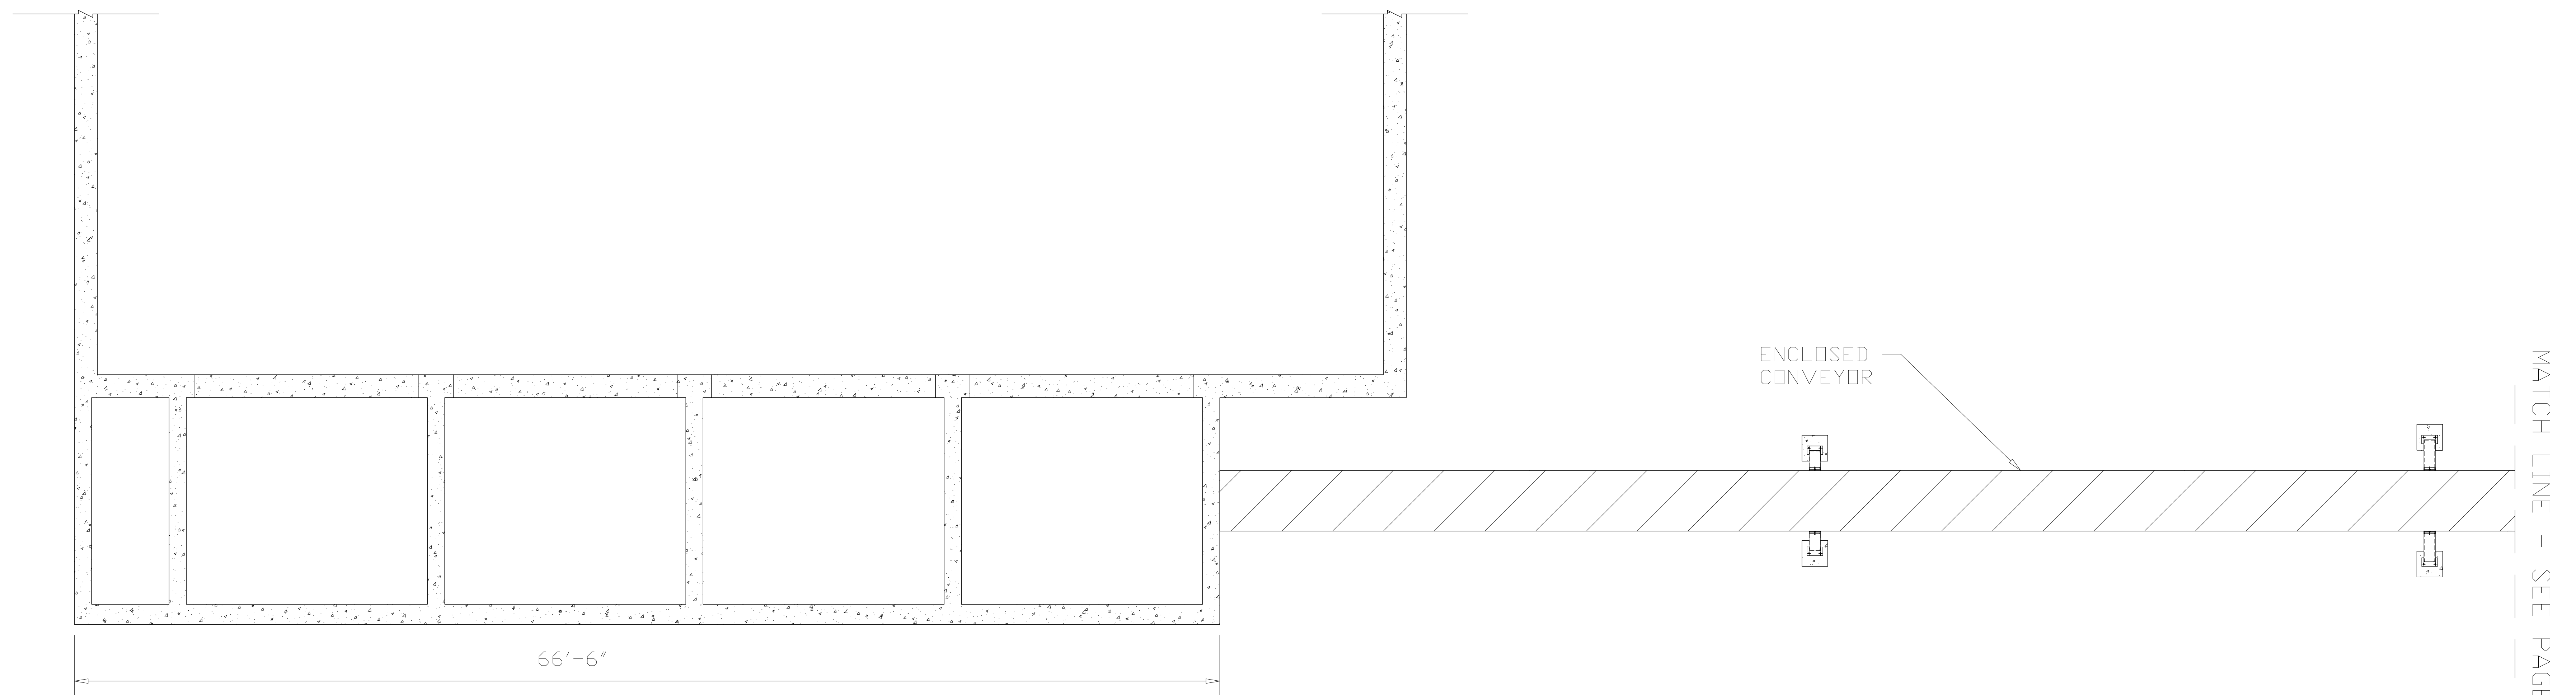
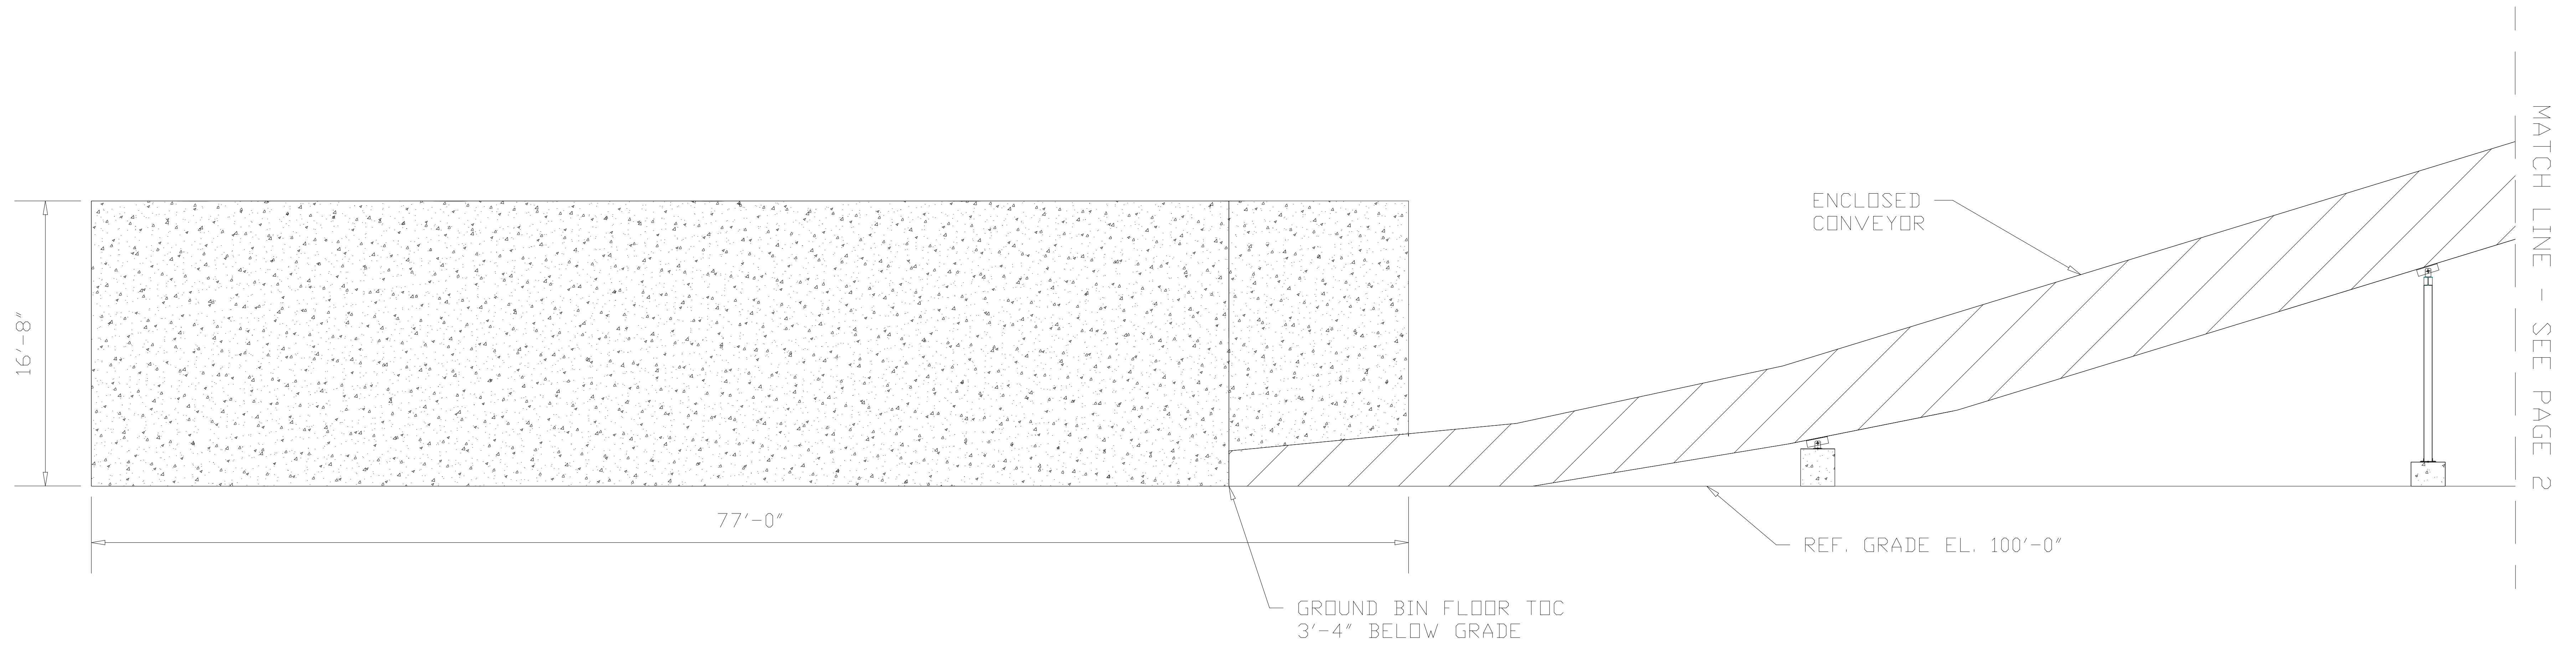


SHEET TITLE: GROUND BIN ELEVATION AND PLAN	SHEET NUMBER: 1 OF 4	PROJECT: BATCH CONCRETE PLANT 3260 RT 9W, HIGHLAND, NY	SCALE AT ARCH E1: $\frac{1}{4}" = 1'$	NOT FOR CONSTRUCTION
			DRAFT DATE & BY: 10/05/26 SV	

MATCH LINE - SEE PAGE 1

ENCLOSED
CONVEYOR

AGGREGATE BATCHING
EQUIPMENT INSIDE BUILDING

CEMENT BATCHING
AND AGGREGATE
TRANSFER ENCLOSED

ENCLOSED
CONVEYOR

CEMENT SILO HEIGHT: 60'-0"

BATCH BUILDING HEIGHT: 45'-0"


REF. GRADE EL. 100'-0"

60'-0"


ENCLOSED
LOADOUT

ENCLOSED
BLOWER


GRAPHIC SCALE:

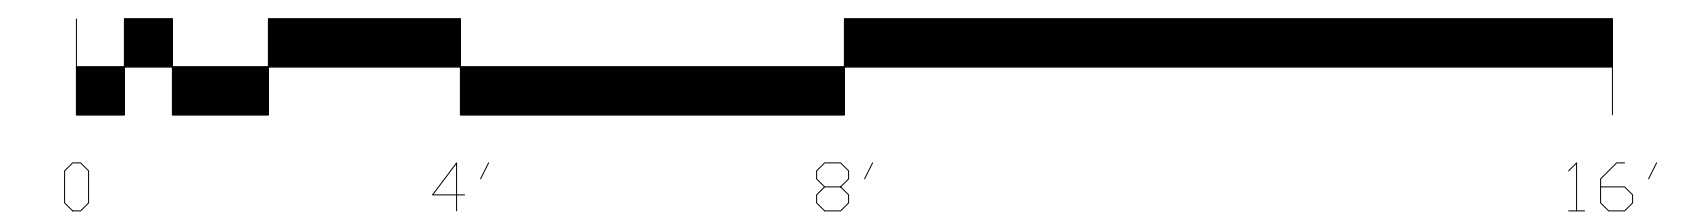

SHEET TITLE: PLANT SIDE ELEVATION	SHEET NUMBER: 2 OF 4	PROJECT: BATCH CONCRETE PLANT 3260 RT 9W, HIGHLAND, NY	SCALE AT ARCH E1: $\frac{1}{4}" = 1'$	NOT FOR CONSTRUCTION
			DRAFT DATE & BY: 10/05/26 SV	

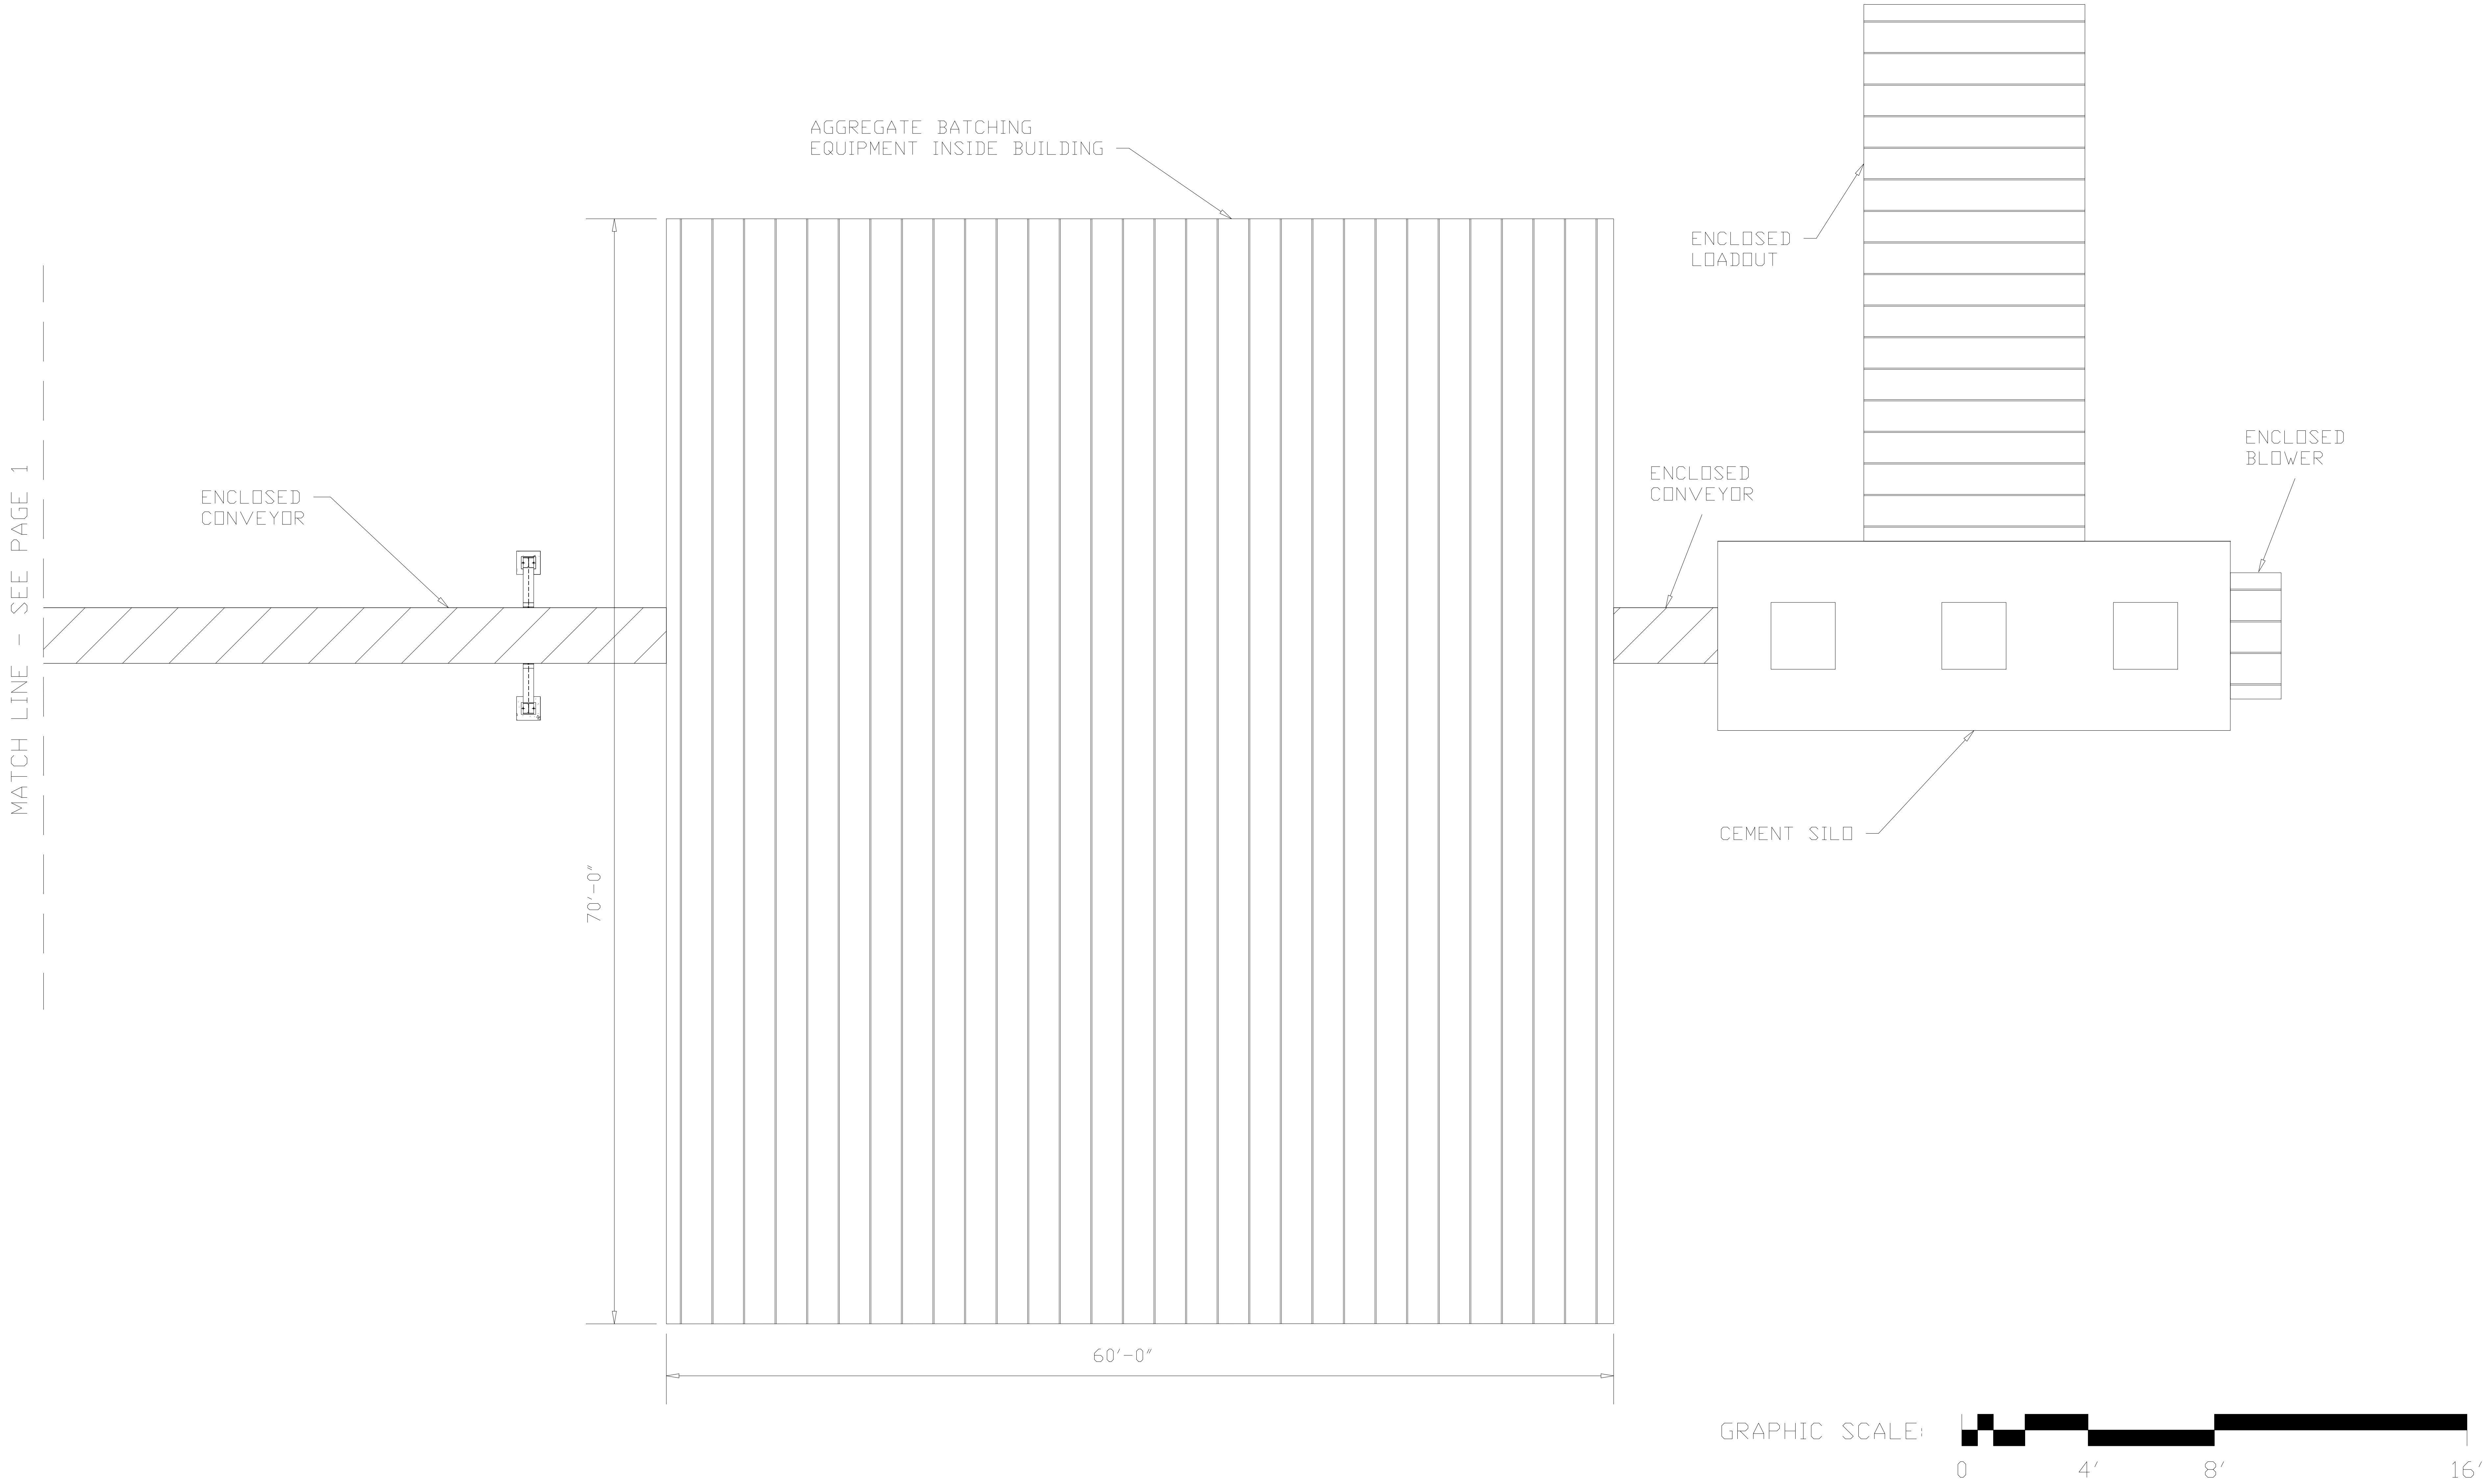

SHEET TITLE: PLANT PLAN	SHEET NUMBER: 3 OF 4	PROJECT: BATCH CONCRETE PLANT 3260 RT 9W, HIGHLAND, NY	SCALE AT ARCH E1: $\frac{1}{4}" = 1'$	NOT FOR CONSTRUCTION
			DRAFT DATE & BY: 10/05/26 SV	

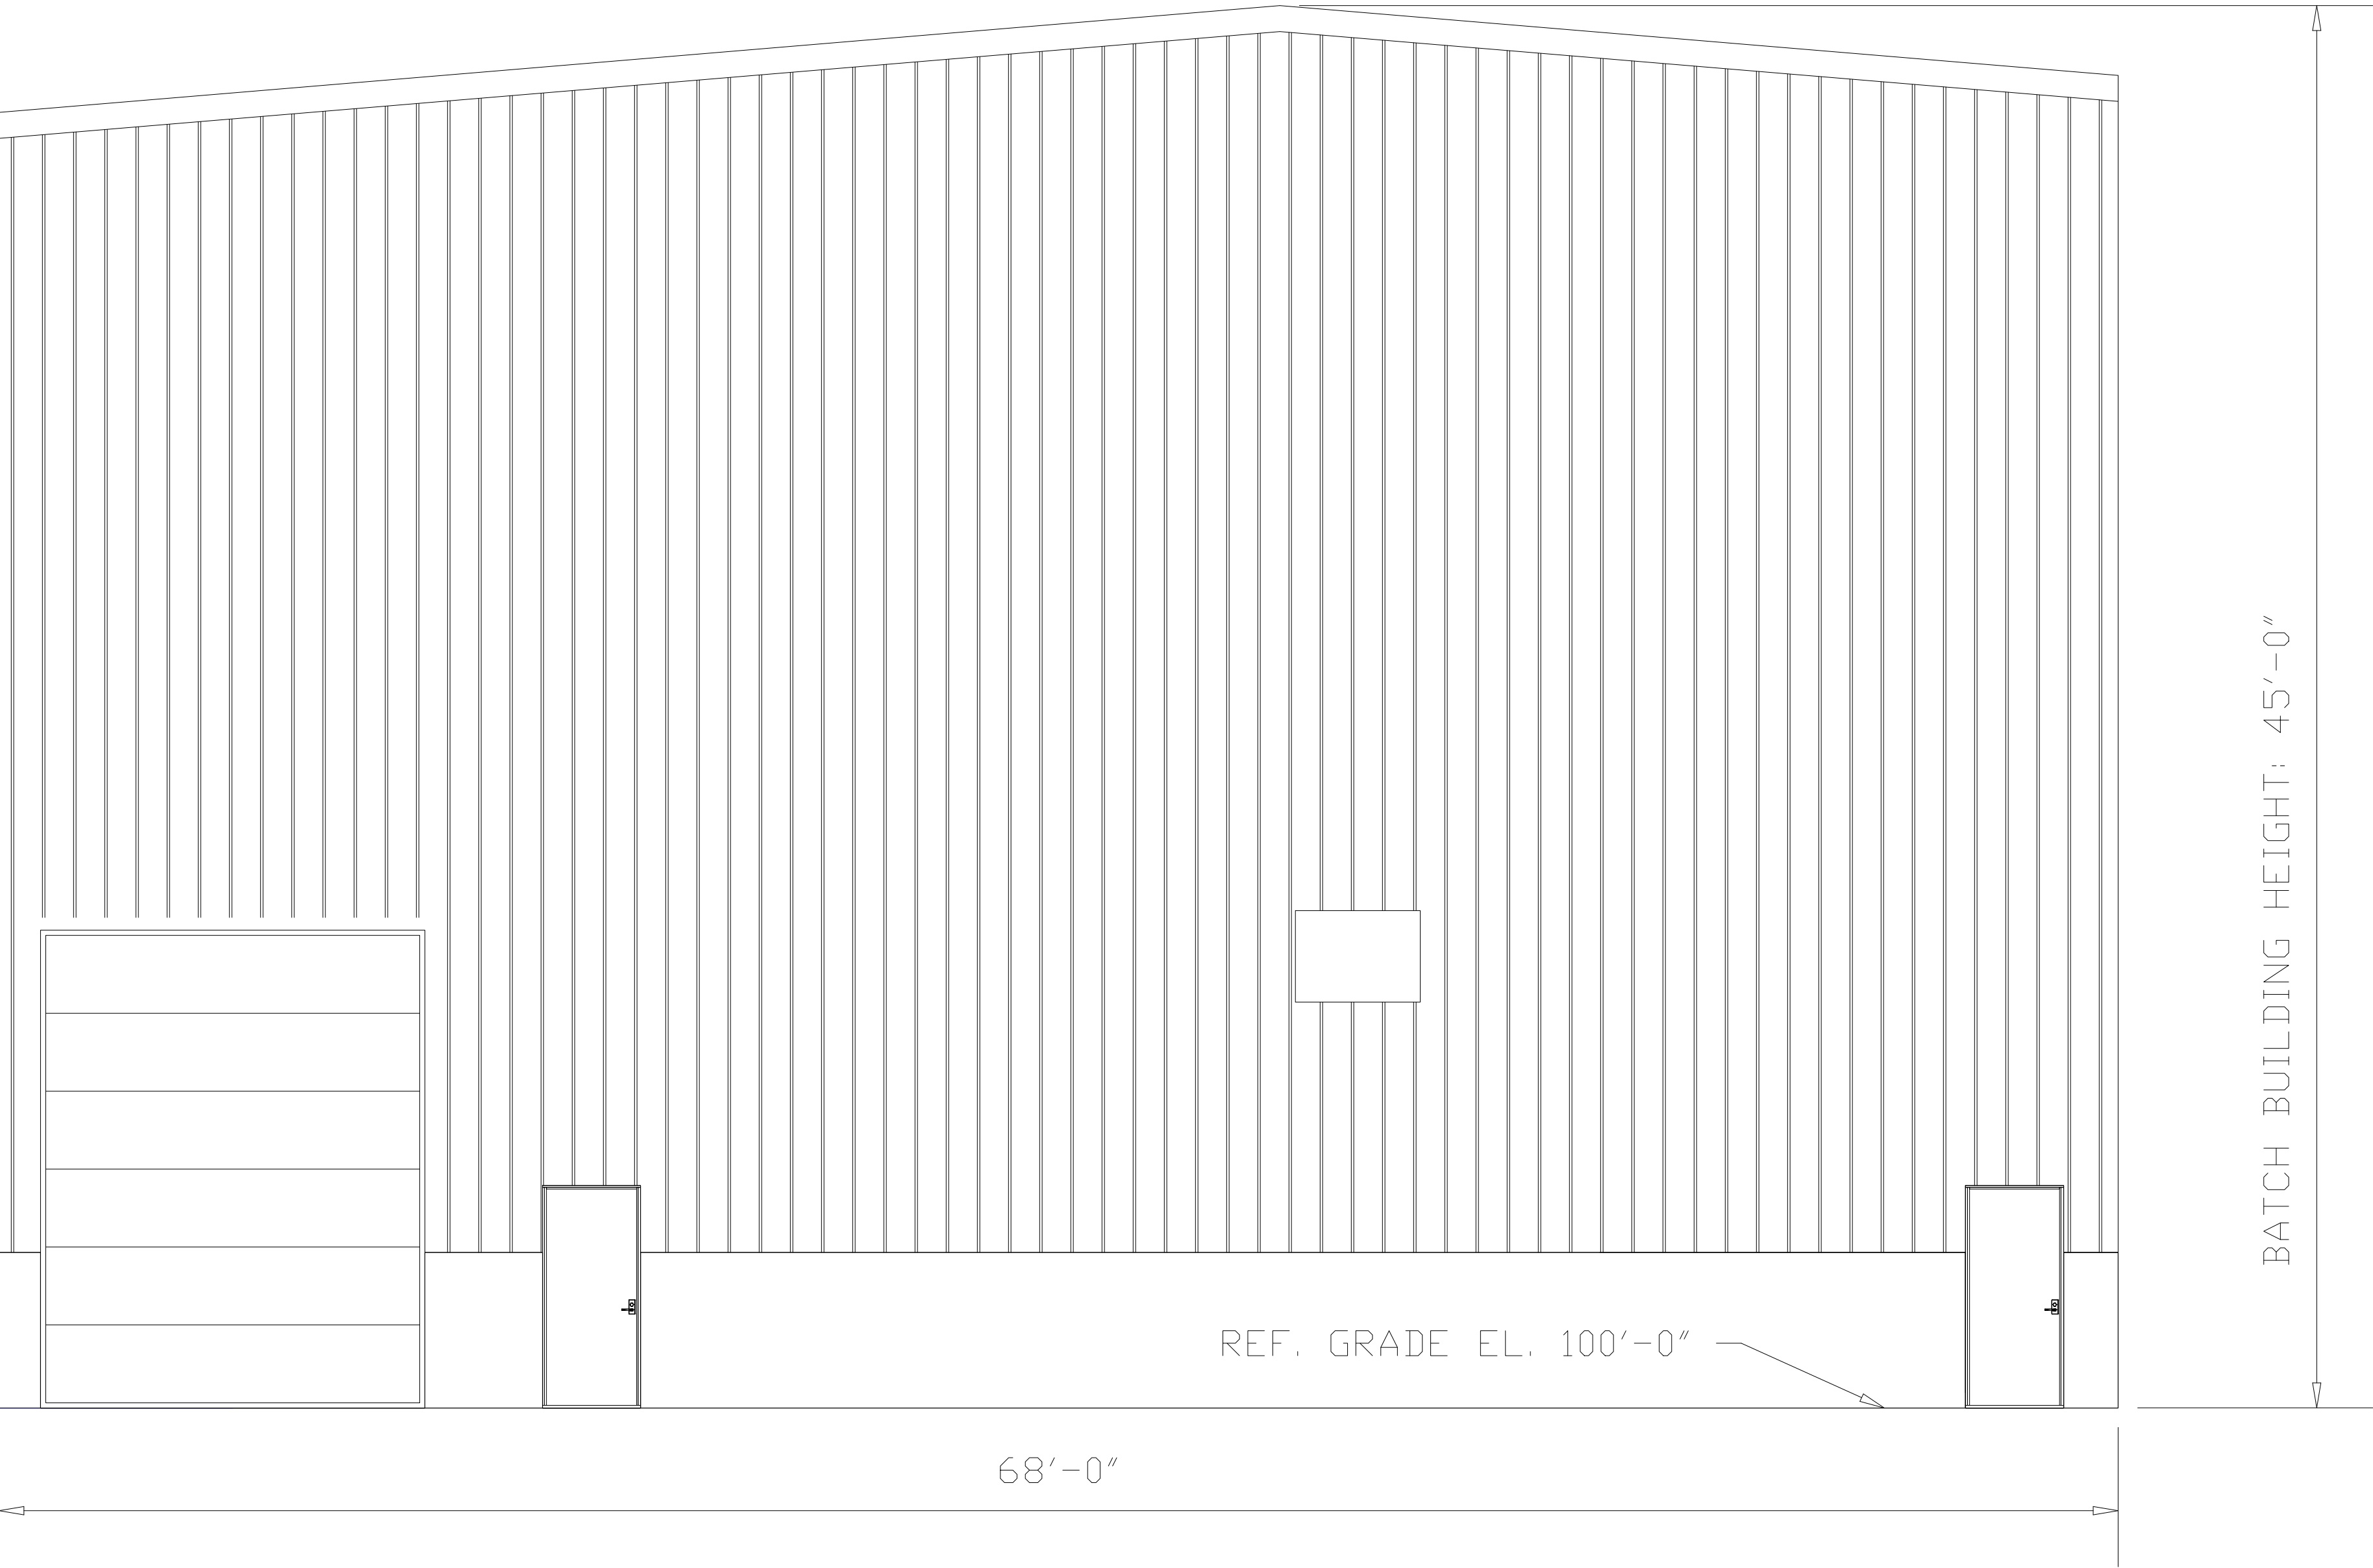

SHEET TITLE: BUILDING FRONT ELEVATION	SHEET NUMBER: 4 OF 4	PROJECT: BATCH CONCRETE PLANT 3260 RT 9W, HIGHLAND, NY	SCALE AT ARCH E1: $\frac{1}{4}" = 1'$ DRAFT DATE & BY: 10/05/26 SV	NOT FOR CONSTRUCTION
---	--	--	---	---------------------------------