
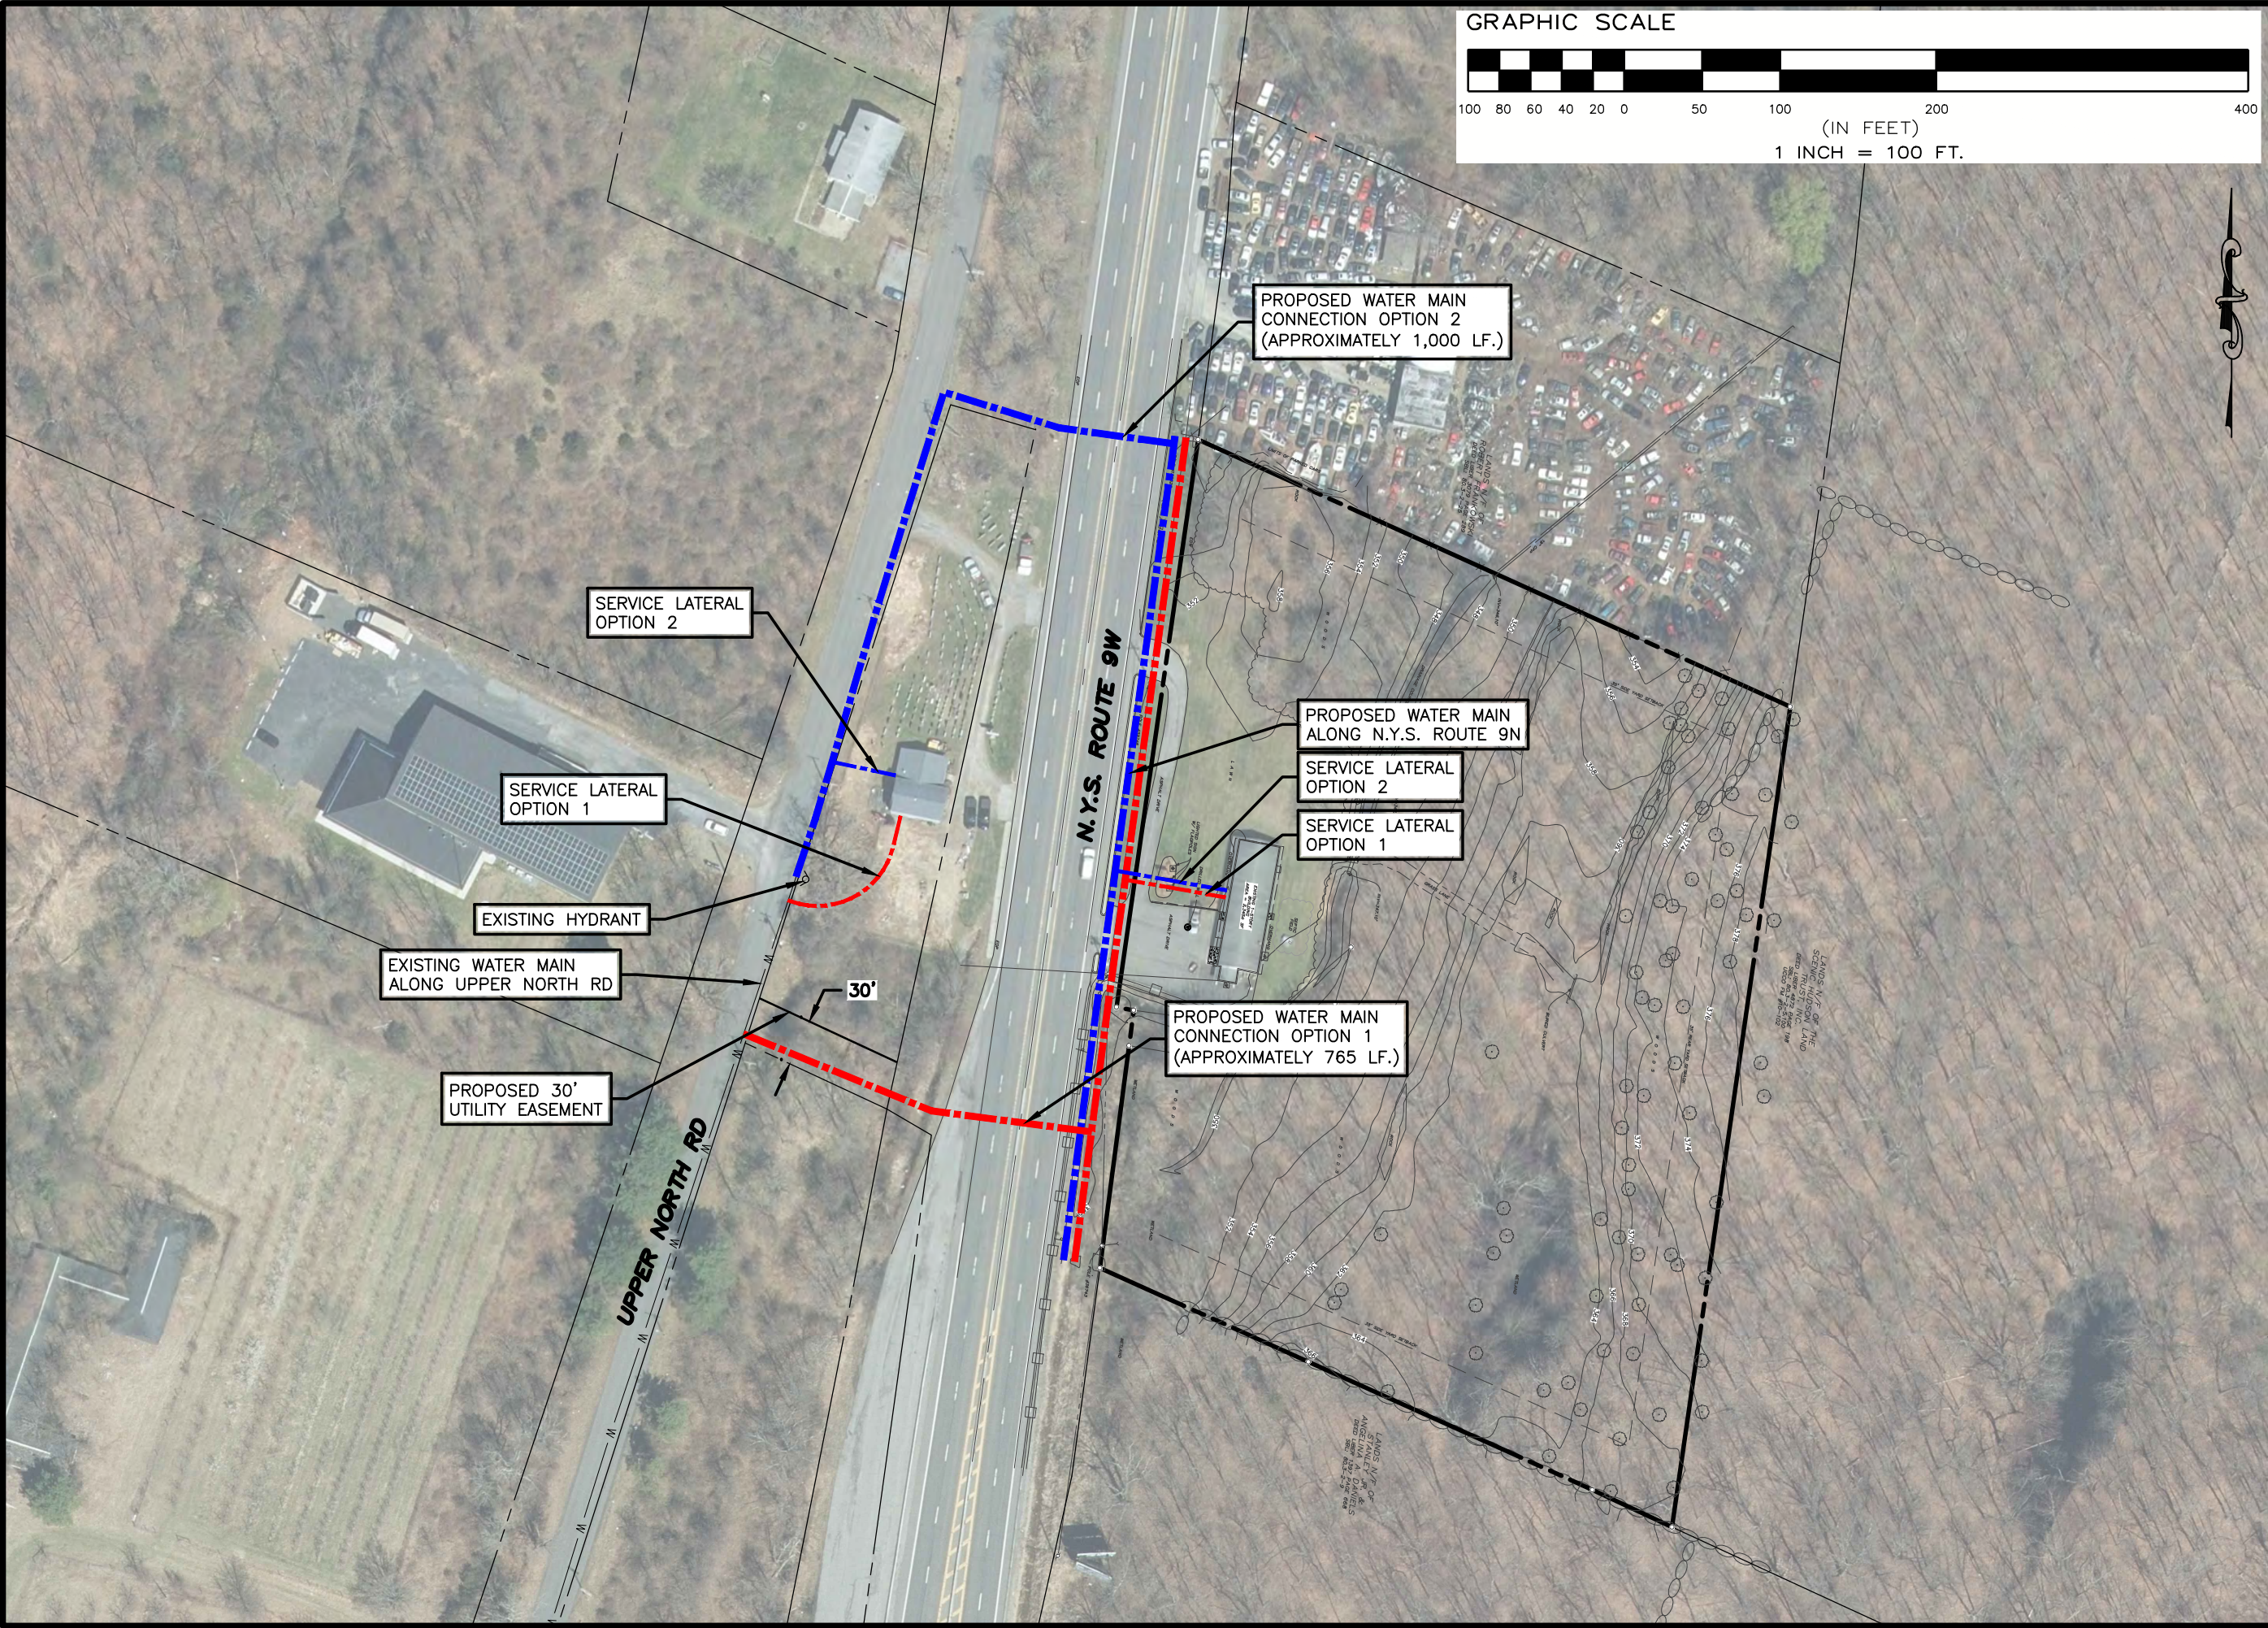


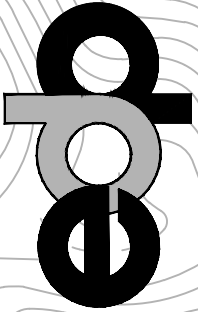

ENVIRONMENTALDESIGN
PARTNERSHIP, LLP.

TAX MAP. No. 80.3-2-8
JULY 8, 2026

900 Route 146 Clifton Park, New York 12065
(518) 371-7621
edpllp.com

WATER CONNECTION OPTIONS

BATCH CONCRETE PLANT

3260 ROUTE 9W
TOWN OF LLOYD
ULSTER COUNTY, NEW YORK

REVISION	DATE	BY

SCALE:
1" = 100'

SHEET TITLE:
WATER
CONNECTION

SHEET NO.
1 of 1