



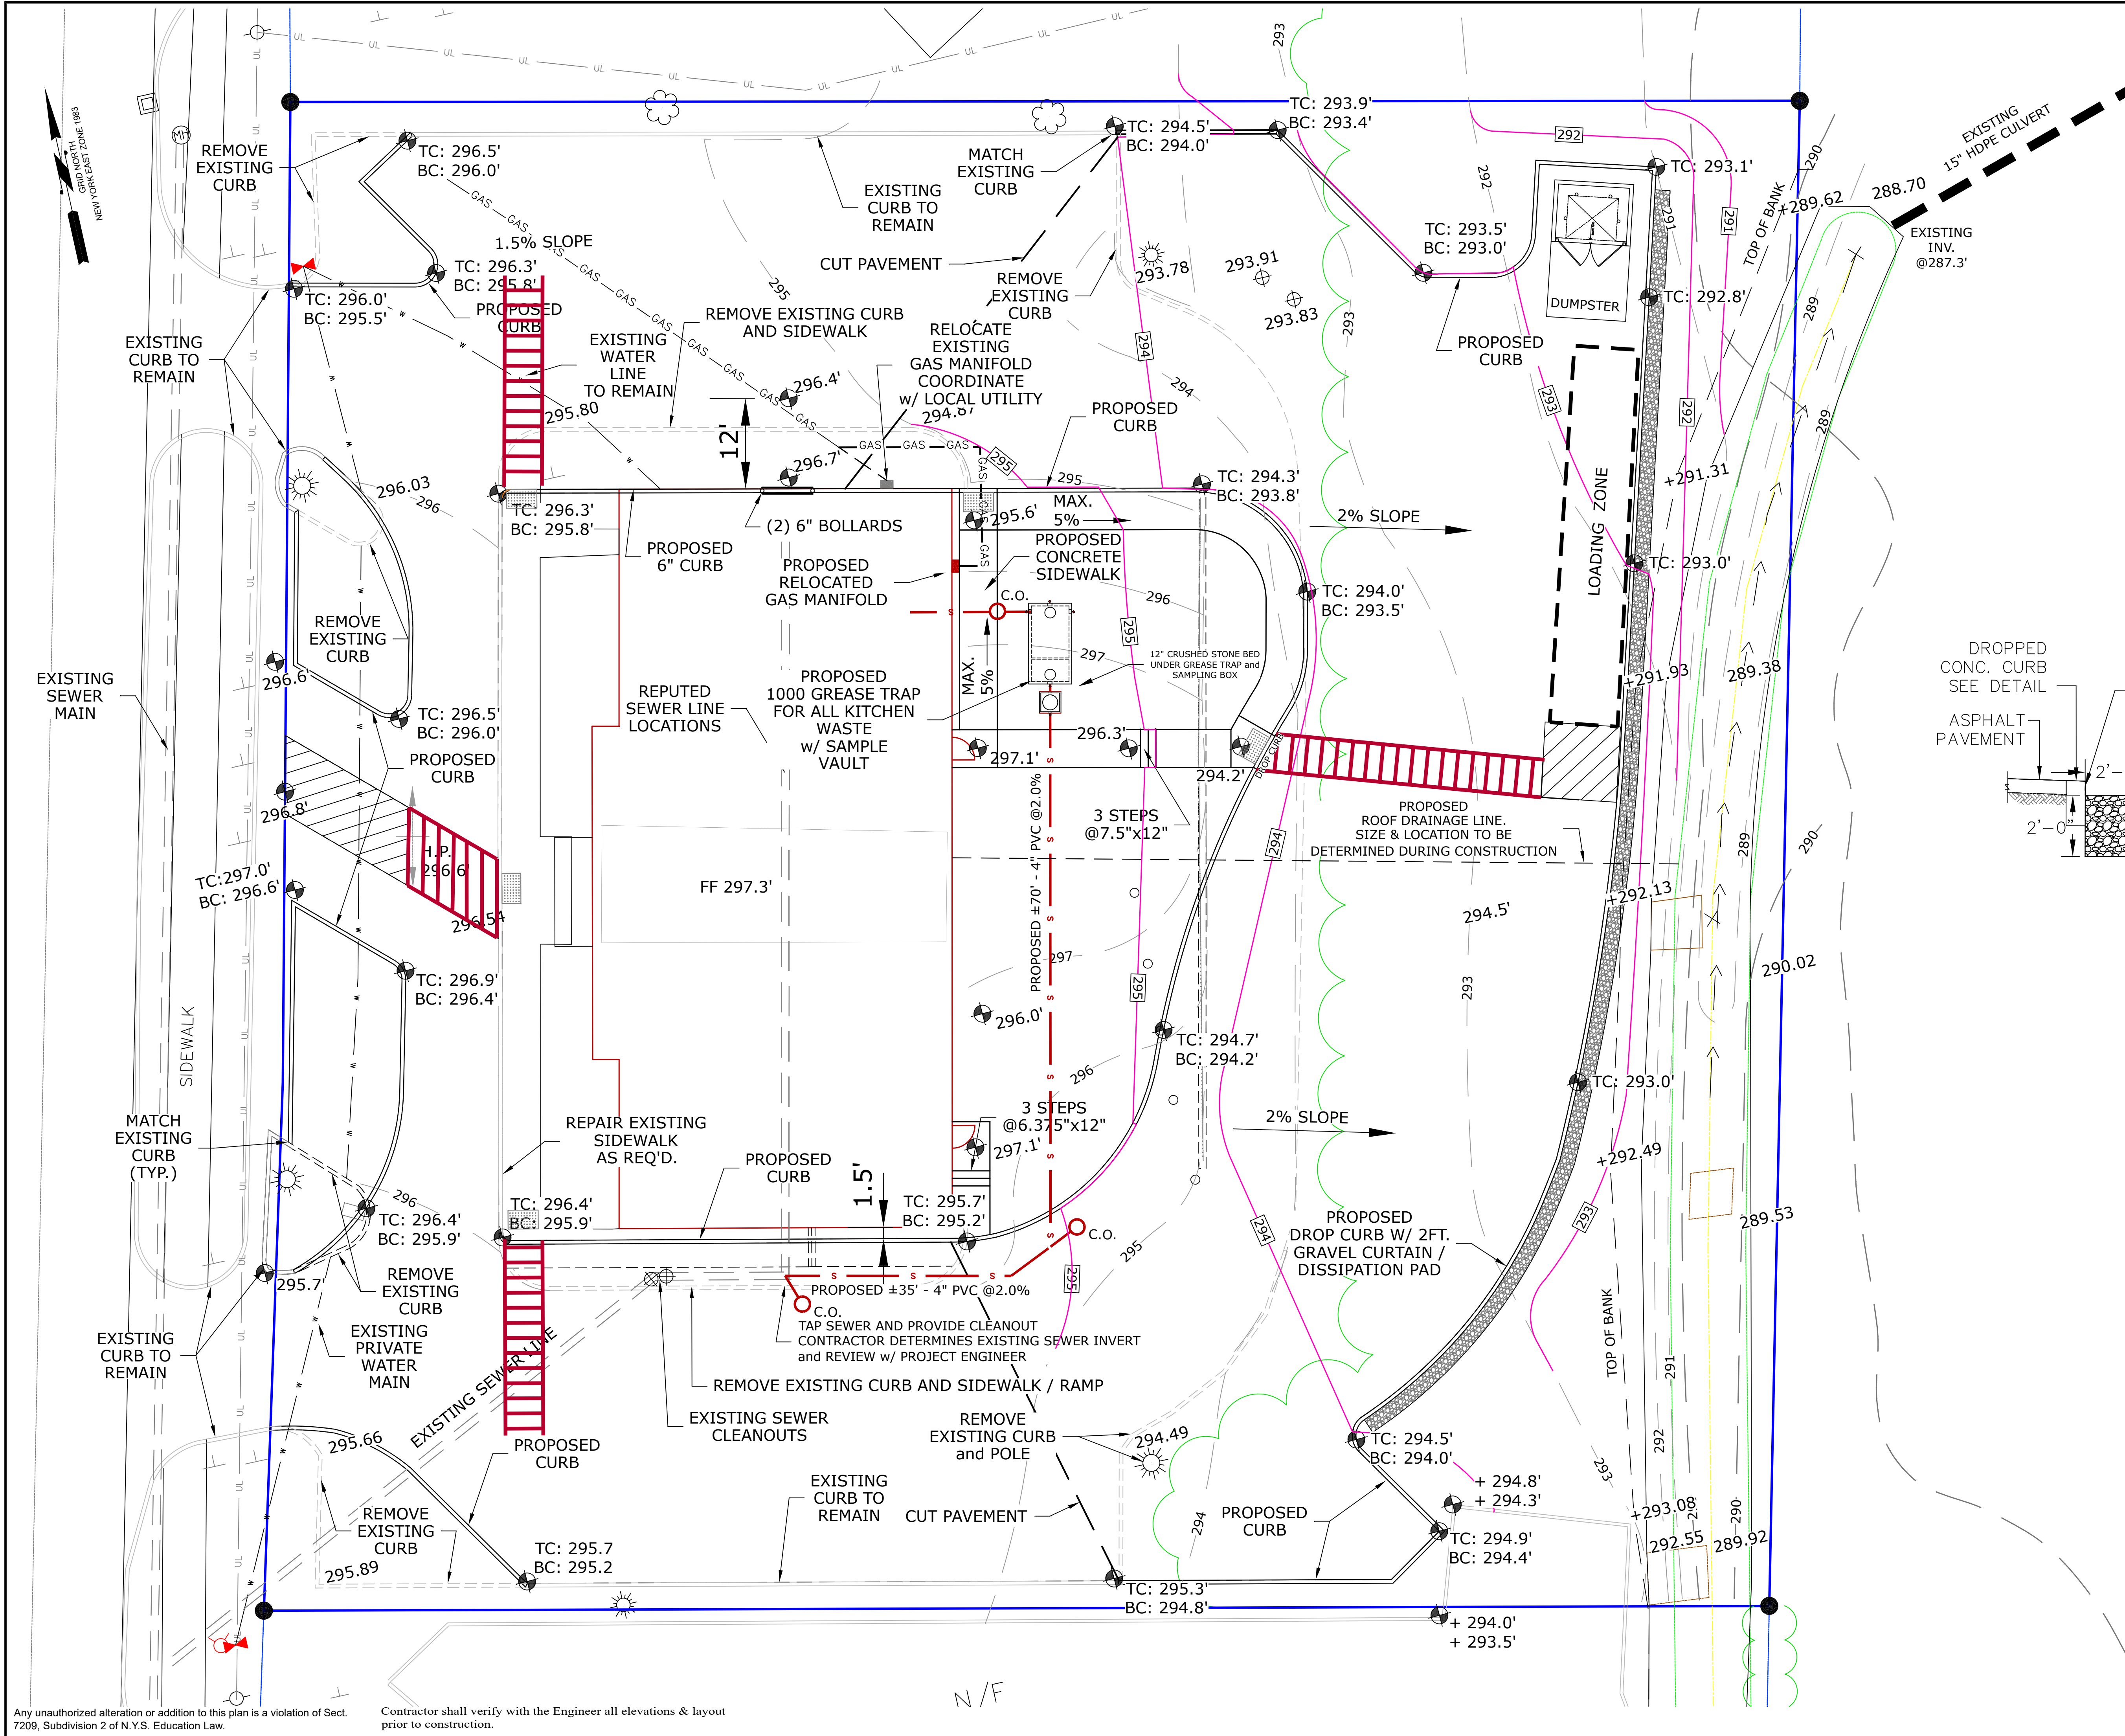

- LEGEND**
- +200.00' EXISTING ELEVATIONS
 - PROPOSED GRADE SHOT
TC: = TOP OF CURB
BC: = BOTTOM OF CURB
 - GREASE TRAP WASTE LINE CLEAN OUT
C.O.
 - GRAVEL CURTAIN DETAIL
 - 295 - EXISTING CONTOURS
 - 295 PROPOSED CONTOURS
 - EXISTING CURB
 - CURB TO BE REMOVED
 - PROPOSED CURB

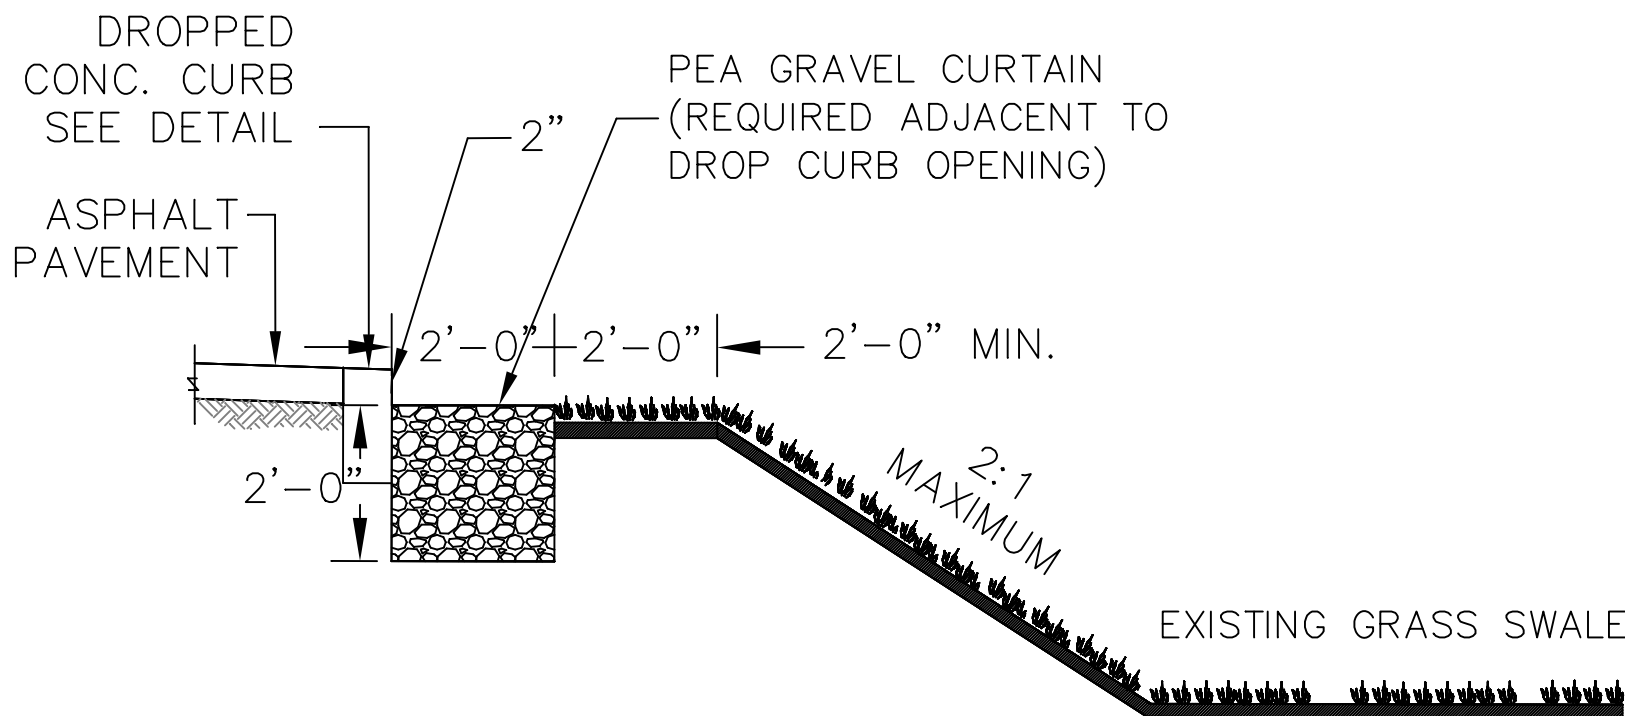


2 GRAVEL CURTAIN DETAIL
NOT TO SCALE

DRAINAGE NOTE: EXISTING GRASS SWALE IS PART OF THE STORMWATER POLLUTION PLAN PREPARED FOR MCBS DG HIGHLAND LLC AND DESIGNED TO TREAT RUNOFF FROM FORMER BANK SITE. THE MCBS DG HIGHLAND LLC SWPPP HAS A REVISED DATE DECEMBER 14, 2018.

MAP REVISION DATES		
DATE	REVISION	BY
26 JUNE 2026	REVISED PER PLANNING BOARD COMMENTS OF 25 JUNE 2026	TPFK
13 AUGUST 2026	ADDED CONTOURS, SPOT ELEVATIONS, and UTILITIES	SL
19 AUG 2026	REVISED PER PLANNING BOARD COMMENTS OF 23 JULY 2026	TPFK
19 AUG 2026	REVISED PER PLANNING BOARD COMMENTS OF 20 AUG 2026	TPFK

UTILITY and GRADING PLAN

FOR
DRIVE-THRU RESTAURANT
TOWN OF LLOYD
ULSTER COUNTY ~ NEW YORK

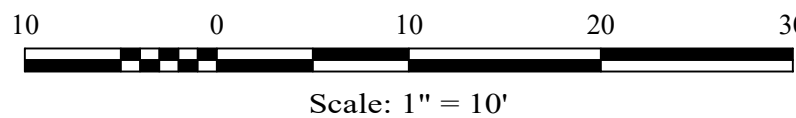

12 MAY 2026

MEDENBACH EGGERS & CARR
CIVIL ENGINEERING & LAND SURVEYING, P.C.
STONE RIDGE, NEW YORK (845) 687-0047
WWW.MECELS.COM

CALEB CARR, P.E.
NEW YORK LIC. NO. 102177

UP-1
3 OF 8
E25.054