


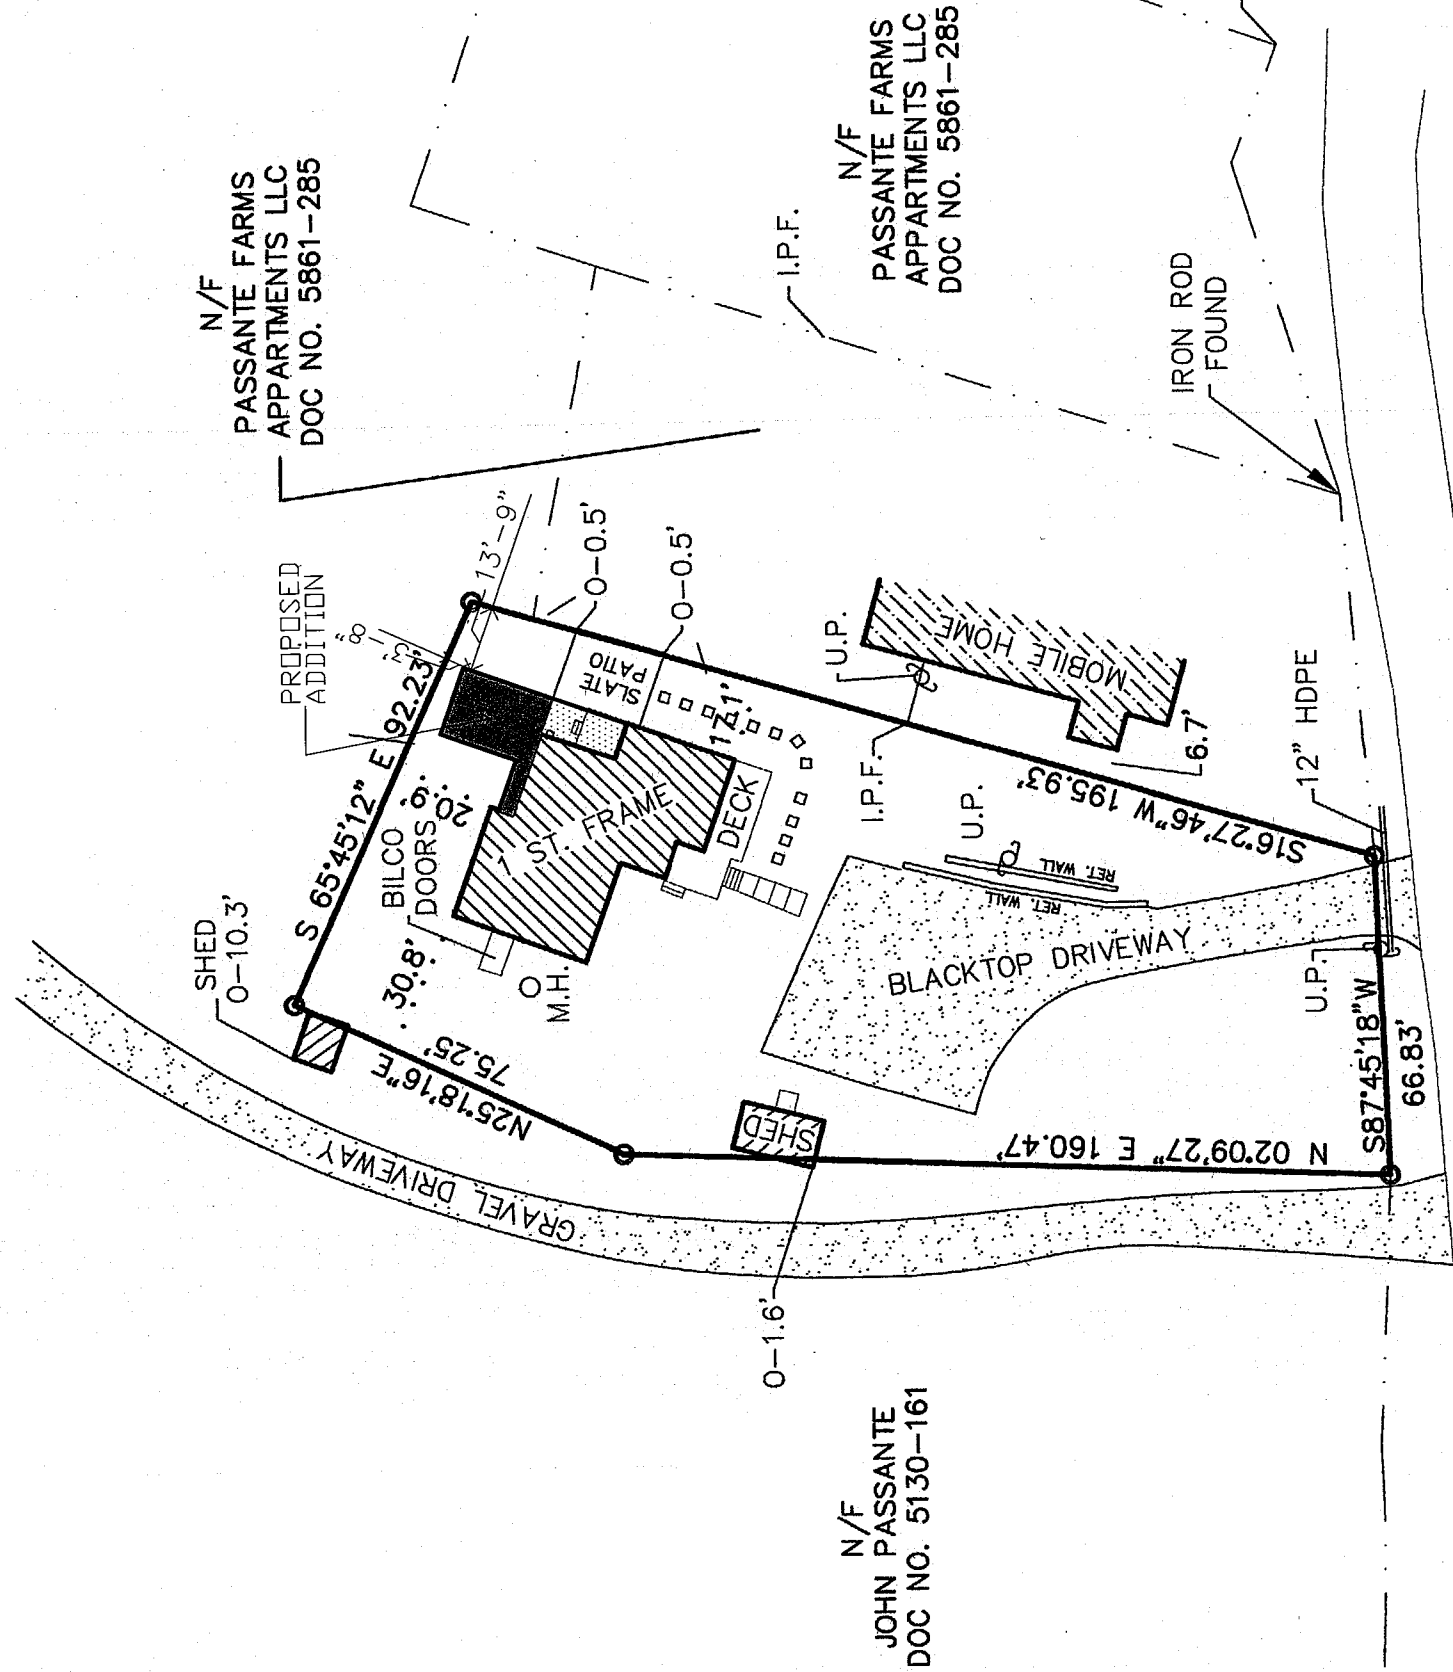

N/F
JOHN PASSANTE
DOC NO. 5130-161



N/F
JOHN PASSANTE
DOC NO. 5130-161

THORNS LANE

AREA=0.43 ACRES

CERTIFIED TO:
1. STEPHANIE PASSANTE

2.
3.
4.

- NOTES:
1. BEING THE SAME PARCEL AS DESCRIBED IN THE LIBER DOCUMENT NUMBER 7442-287 AND SUBJECT TO RESTRICTIONS AND CONDITIONS THEREIN.
 2. TOGETHER WITH ANY RIGHT, TITLE OR INTEREST IN AND TO THE CENTER OF THE PUBLIC ROADS SHOWN HEREON.
 3. BEING LOT NO. 1 AS SHOWN ON FILED MAP NO. 1.
 4. UNAUTHORIZED ALTERATION OR ADDITION TO A SURVEY MAP BEARING A LICENSED LAND SURVEYOR'S SEAL IS A VIOLATION OF SECTION 7209, SUBDIVISION 2, OF THE NEW YORK STATE EDUCATION LAW.
 5. ONLY COPIES FROM THE ORIGINAL OF THIS SURVEY MARKED WITH AN ORIGINAL OF THE LAND SURVEYOR'S EMBOSSED SEAL SHALL BE CONSIDERED TO BE VALID TRUE COPIES.
 6. CERTIFICATIONS INDICATED HEREON SIGNIFY THAT THIS SURVEY WAS PREPARED IN ACCORDANCE WITH THE EXISTING CODE OF PRACTICE FOR LAND SURVEYS ADOPTED BY THE NEW YORK STATE ASSOCIATION OF PROFESSIONAL LAND SURVEYORS, AND CERTIFICATIONS SHALL RUN ONLY TO THE PERSONS FOR WHOM THE SURVEY IS PREPARED, AND ON HIS BEHALF TO THE TITLE COMPANY, GOVERNMENTAL AGENCY AND LENDING INSTITUTION LISTED HEREON, AND TO THE ASSIGNEES OF THE LENDING INSTITUTION. CERTIFICATIONS ARE NOT TRANSFERABLE TO ADDITIONAL INSTITUTIONS OR SUBSEQUENT OWNERS.
 7. THIS SURVEY IS SUBJECT TO ANY FINDINGS OF A TITLE SEARCH.
 8. SUBSURFACE STRUCTURES AND UTILITIES WHICH WERE NOT VISIBLE AT THE TIME OF THE SURVEY HAVE NOT BEEN SHOWN.
 9. ALL RIGHTS RESERVED. COPYING OR REPRODUCTION OF THIS PLAN OR ANY PORTION THEREOF PROHIBITED WITHOUT THE WRITTEN PERMISSION OF THE DESIGN ENGINEER / SURVEYOR.

FILE NO. 2023196
DISC. #

MAP OF SURVEY
FOR
THE LANDS OF
STEPHANIE PASSANTE

TOWN OF
SCALE: 1" = 40'

DUTCHESS CO., N.Y.
2006

ROBERT V. OSWALD
LAND SURVEYING
175 WALSH ROAD, LAGRANGEVILLE, NEW YORK 12540 (845)-226-6436 FAX (845) 226-1315

