


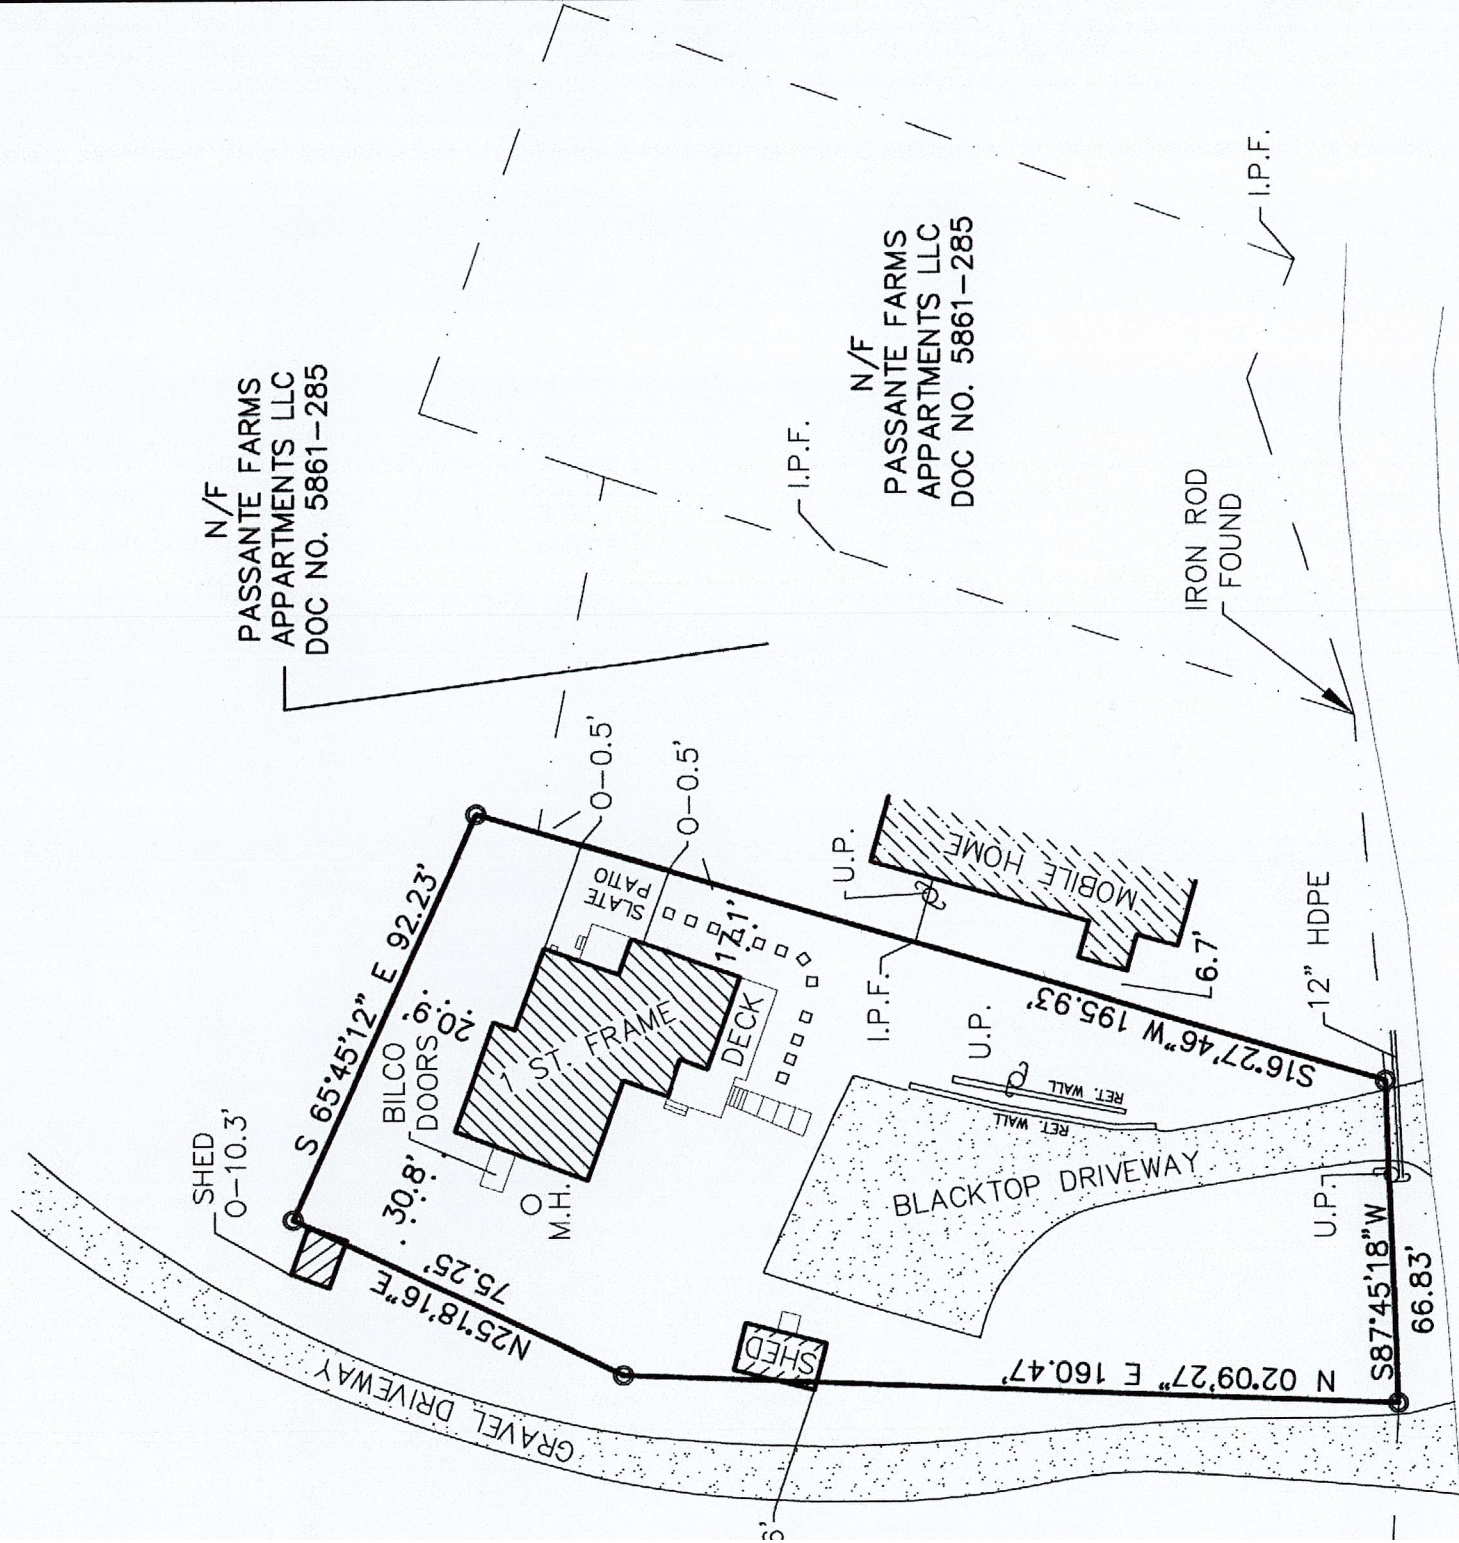

N/F
PASSANTE FARMS
APPARTMENTS LLC
DOC NO. 5861-285

N/F
PASSANTE FARMS
APPARTMENTS LLC
DOC NO. 5861-285

THORNS LANE

AREA=0.43 ACRES


MAP OF SURVEY FOR THE LANDS OF STEPHANIE PASSANTE

TOWN OF LLOYD

SCALE: 1" = 40'

DUTCHESS CO., N.Y.

AUGUST 20, 2006

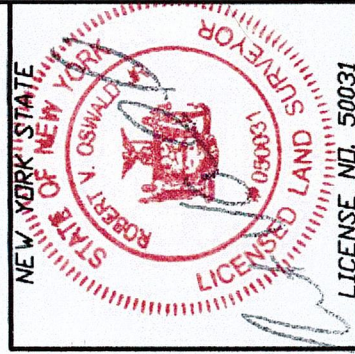

ROBERT V. OSWALD

LAND SURVEYING

175 WALSH ROAD, LAGRANGEVILLE, NEW YORK 12540
(845-226-6436 FAX (845) 226-1315

- CERTIFICATIONS INDICATED HEREON SIGNIFY THAT THIS SURVEY WAS PREPARED IN ACCORDANCE WITH THE EXISTING CODE OF PRACTICE FOR LAND SURVEYS ADOPTED BY THE NEW YORK STATE ASSOCIATION OF PROFESSIONAL LAND SURVEYORS. SAID CERTIFICATIONS SHALL RUN ONLY TO THE PERSONS FOR WHOM THE SURVEY IS PREPARED, AND ON HIS BEHALF TO THE TITLE COMPANY, GOVERNMENTAL AGENCY AND LENDING INSTITUTION LISTED HEREON, AND TO THE ASSIGNEES OF THE LENDING INSTITUTION. CERTIFICATIONS ARE NOT TRANSFERABLE TO ADDITIONAL INSTITUTIONS OR SUBSEQUENT OWNERS.
- THIS SURVEY IS SUBJECT TO ANY FINDINGS OF A TITLE SEARCH.
- SUBSURFACE STRUCTURES AND UTILITIES WHICH WERE NOT VISIBLE AT THE TIME OF THE SURVEY HAVE NOT BEEN SHOWN.
- ALL RIGHTS RESERVED. COPYING OR REPRODUCTION OF THIS PLAN OR ANY PORTION THEREOF PROHIBITED WITHOUT THE WRITTEN PERMISSION OF THE DESIGN ENGINEER / SURVEYOR.